© Copyright of this document is reserved by DBA Ltd.

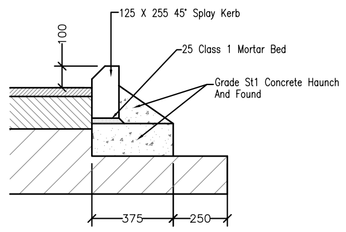

SPLAY KERB DETAIL (K2)
SCALE (1:20)

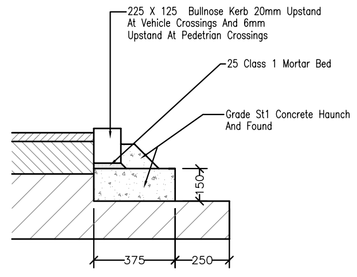

DROP KERB DETAIL (DK)
SCALE (1:20)

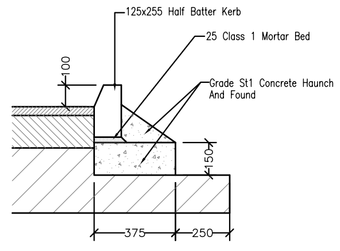

STANDARD KERB DETAIL (K1)
SCALE (1:20)

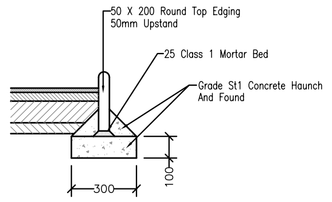

HEEL KERB DETAIL (E1)
SCALE (1:20)

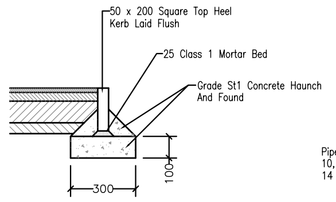

HEEL KERB DETAIL
SCALE (1:20) (E2)

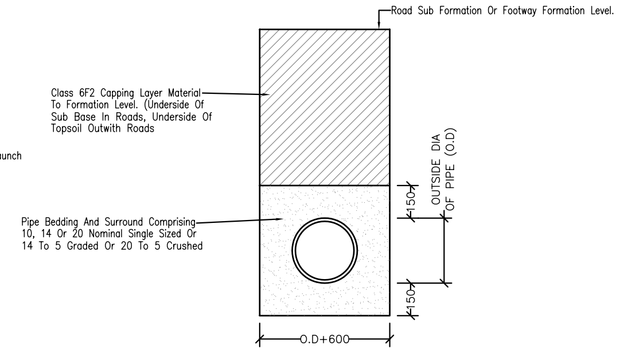

TYPICAL CARRIER DRAIN DETAIL PIPE DIAMETER 300mm
(1:20)

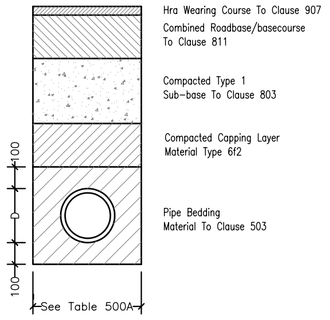

TYPE 1
SCALE 1:20

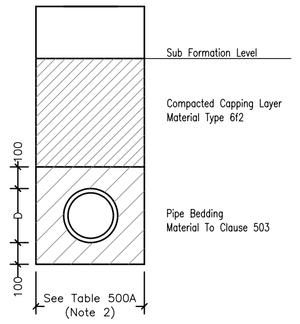

TYPE 2
SCALE 1:20

TRENCH REINSTATEMENT DETAILS
Type 1 – Under Existing Carriageways
Type 2 – Under New Carriageways

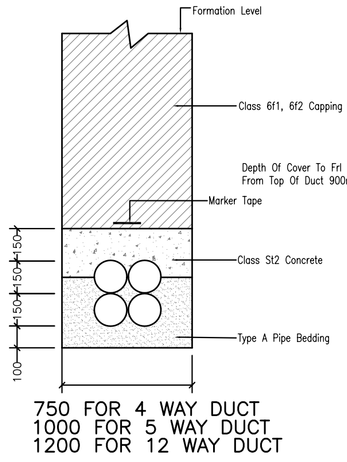

750 FOR 4 WAY DUCT
1000 FOR 5 WAY DUCT
1200 FOR 12 WAY DUCT

SCOTTISH POWER DUCT CROSSINGS
(1:20)

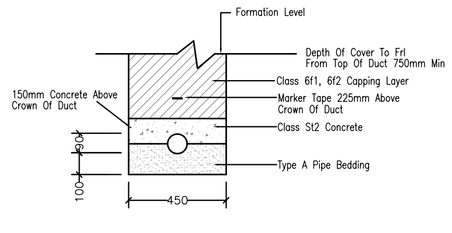

1 – WAY DUCT UNDER ROADWAY
STREET LIGHTING / TRAFFIC SIGNAL
DUCT DETAILS
(1:20)

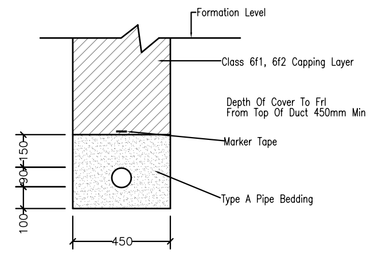

1 – WAY DUCT UNDER ROADWAY
STREET LIGHTING / TRAFFIC SIGNAL
DUCT DETAILS
(1:20)

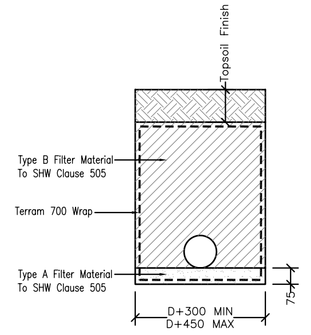

TYPICAL SINGLE PIPE FRENCH DRAIN DETAIL
1:20

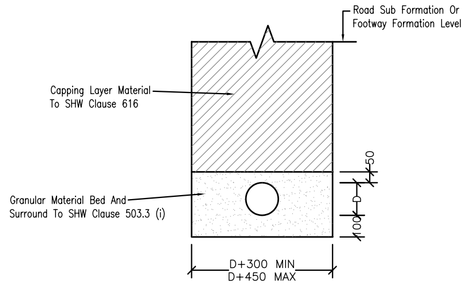

TYPICAL CARRIER DRAIN DETAIL
(PIPE DIAMETER < 300mm)
1:20

NOTES

1. ALL CONSTRUCTION DETAILS TO COMPLY WITH RENFREWSHIRE COUNCIL, ROADS DEVELOPMENT GUIDE AND THE DESIGN MANUAL FOR ROADS AND BRIDGES.
2. THE SPECIFICATION FOR THIS PROJECT IS THE SPECIFICATION FOR HIGHWAY WORKS.
3. MANHOLE AND CATCHPIT TO HAVE 150mm CONCRETE SURROUND.
4. THESE DETAILS GENERALLY REFER TO RENFREWSHIRE COUNCIL PROPOSED ADOPTION WORKS. FOR ON RAMP DETAILS REFER TO HIGHWAY CONSTRUCTION DETAILS FOR SPECIFICATION AND DETAILS.

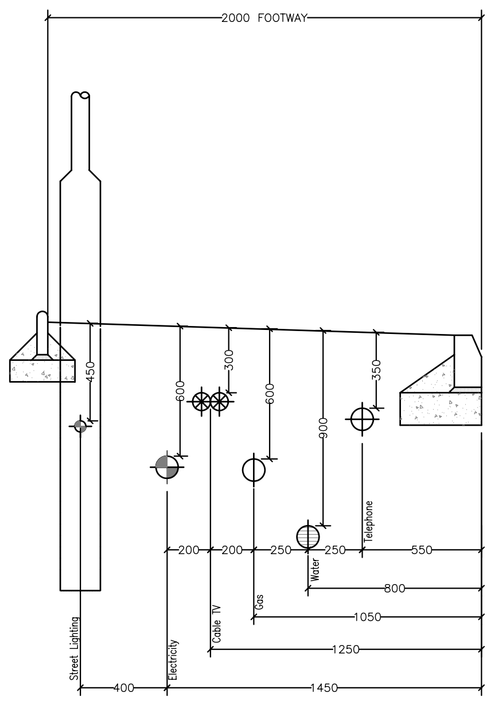

TYPICAL SECTION SHOWING
SERVICES IN FOOTWAY
SCALE (1:20)

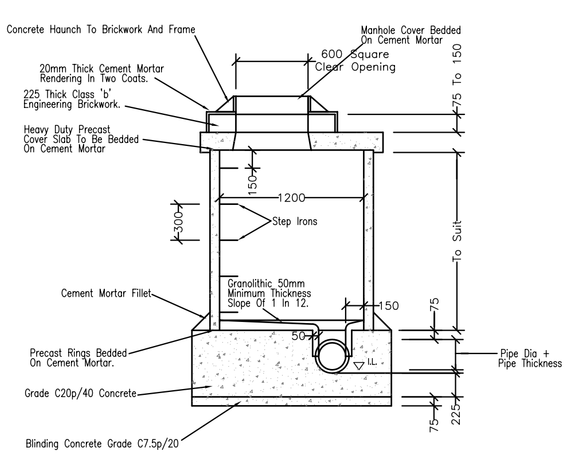

SHALLOW MANHOLE TYPE A

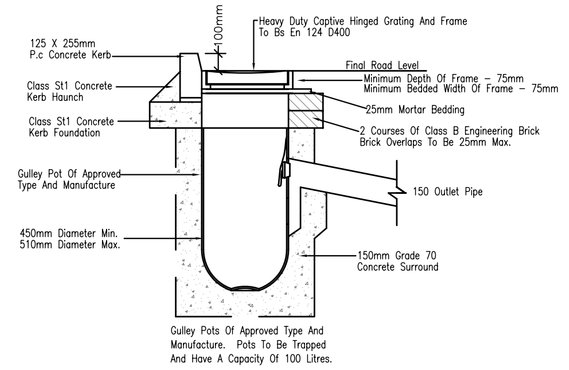

GULLY DETAIL
N.T.S.

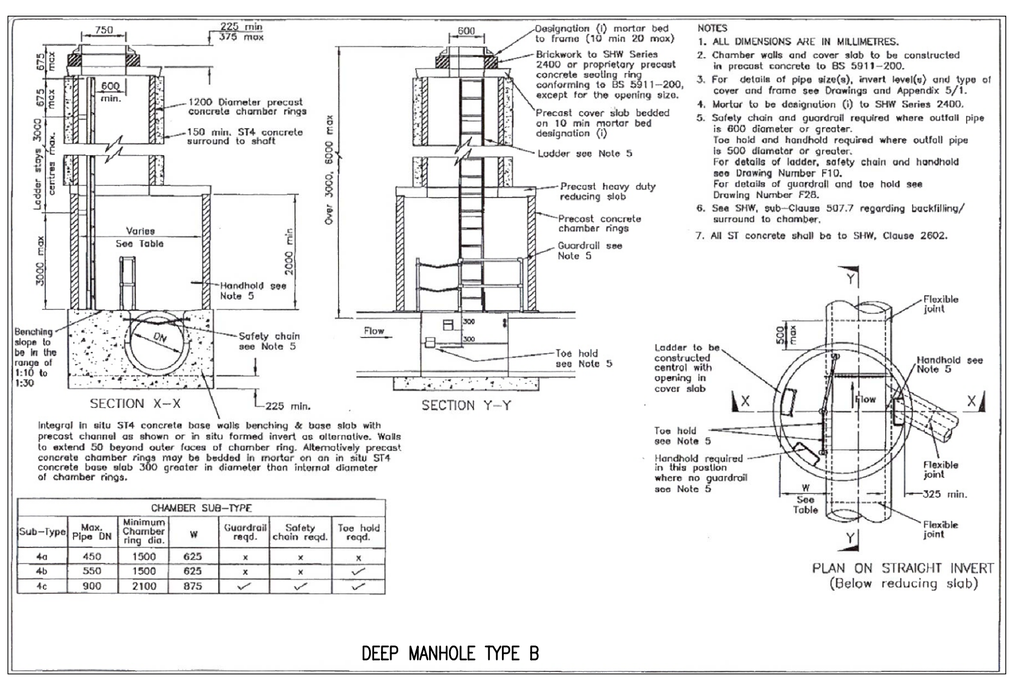

DEEP MANHOLE TYPE B

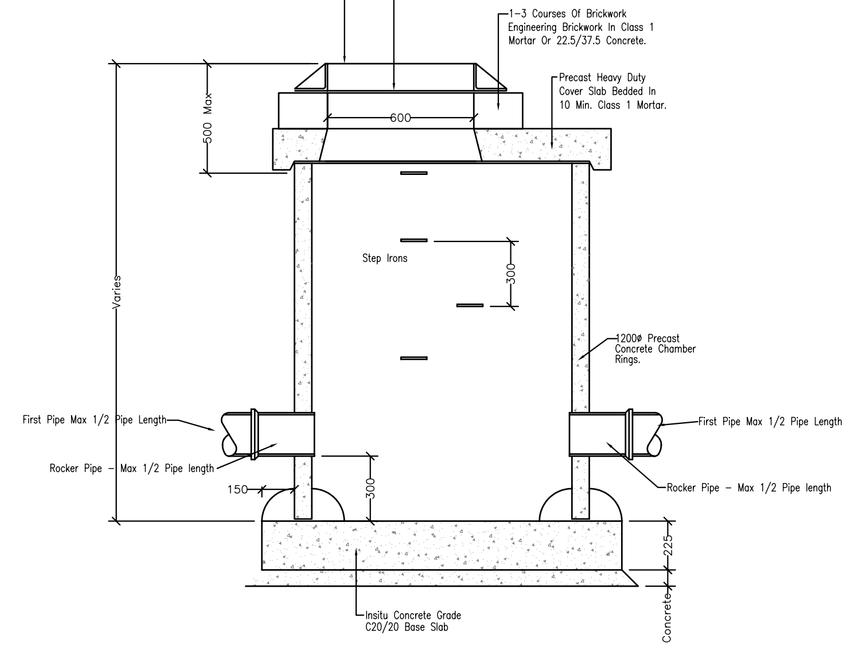

CATCHPIT DETAIL

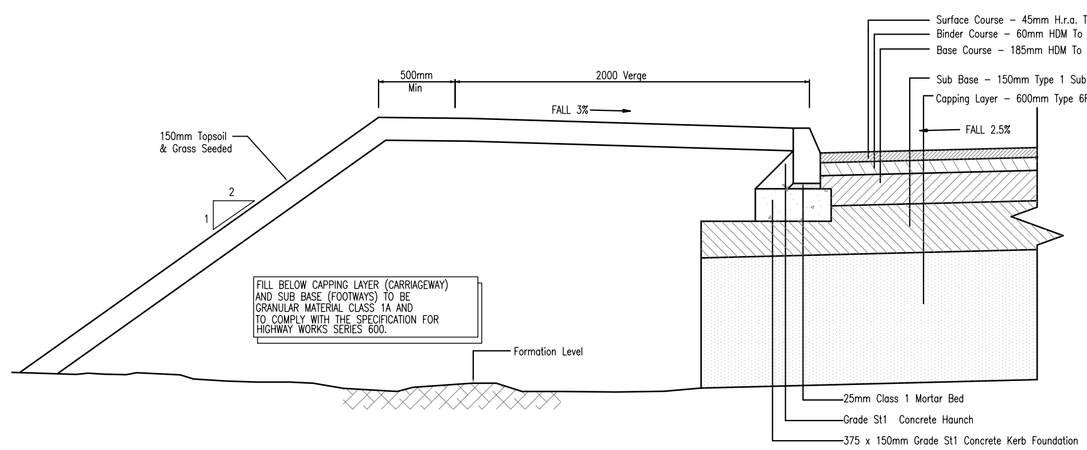

TYPICAL CARRIAGEWAY AND FOOTWAY INTEGRAL CONSTRUCTION

DO NOT scale from this drawing

DRAFT

Rev.	Revision details	By / Date	Checked / Date

Client
REDROW HOMES (SCOTLAND) LTD

Project
M8 BISHOPTON INTERCHANGE
ON RAMP

Drawing Title
CONSTRUCTION DETAILS

Drawn	Checked
S.L.	A.A.T
Date	Date
21.08.06	21.08.06
Scale	Drg. No.
AS SHOWN	06614/100/106

DOUGALL BAILLIE ASSOCIATES
CONSULTING ENGINEERS
Civil . Structural . Transportation
3 Glenfield Road
Kelvin
East Kilbride G75 0RA
Tel: 01355 266480
Fax: 01355 221991
DBA