© Copyright of this document is reserved by DBA Ltd.

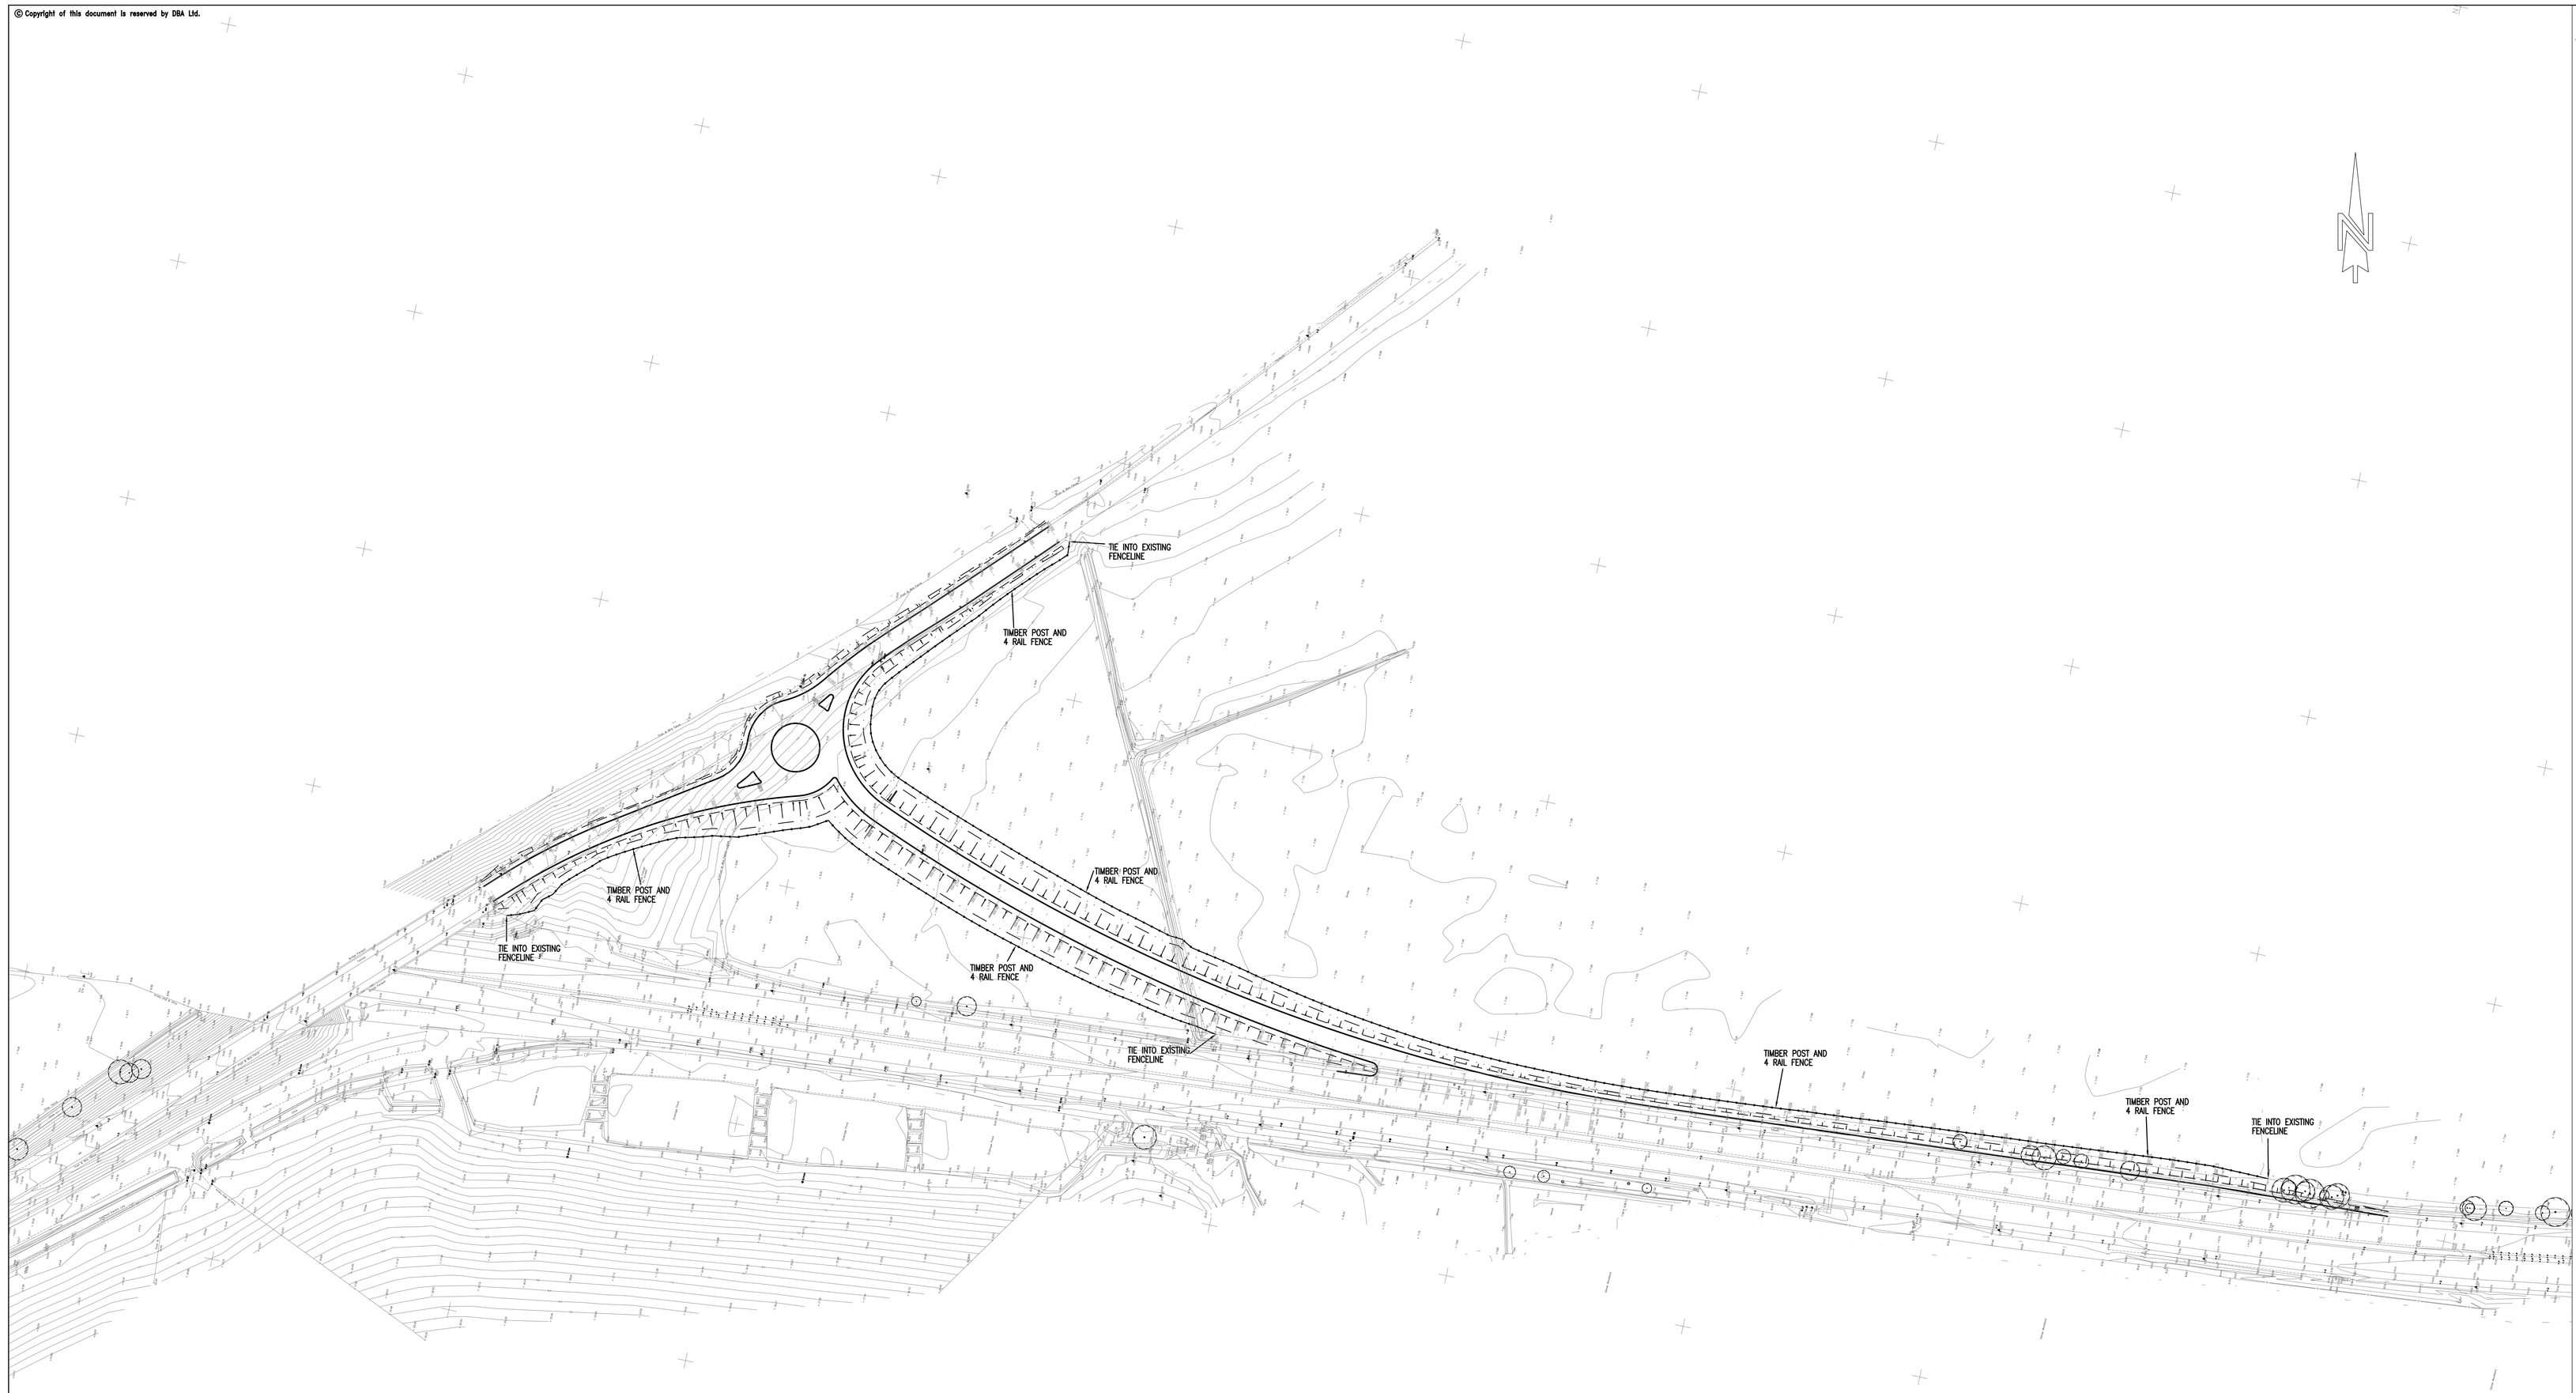

LEGEND

TIMBER POST AND 4 RAIL FENCE 1.4m HIGH ALONG PROPOSED HIGHWAY BOUNDARY. (AS PER HIGHWAY CONSTRUCTION DETAIL, DETAIL No. H3.
NOTE: PERMANENT FENCING IS TO COMPLY WITH THE REQUIREMENTS OF SERIES 300 AND APPENDIX 3/1 OF THE SPECIFICATION

DRAFT

Rev.	Revision details	By / Date	Checked / Date

Client
REDROW HOMES (SCOTLAND) LTD

Project
M8 BISHOPTON INTERCHANGE
ON RAMP

Drawing Title
FENCING AND SAFETY BARRIERS

Drawn S.L.	Checked A.A.T
Date 21.08.06	Date 21.08.06
Scale 1:1000	Drg. No. 06614/300/100

DOUGALL BAILLIE ASSOCIATES
CONSULTING ENGINEERS
Civil - Structural - Transportation
3 Glenfield Road
Kelvin
East Kilbride G75 0RA
Tel: 01355 266480
Fax: 01355 221991

DO NOT scale from this drawing