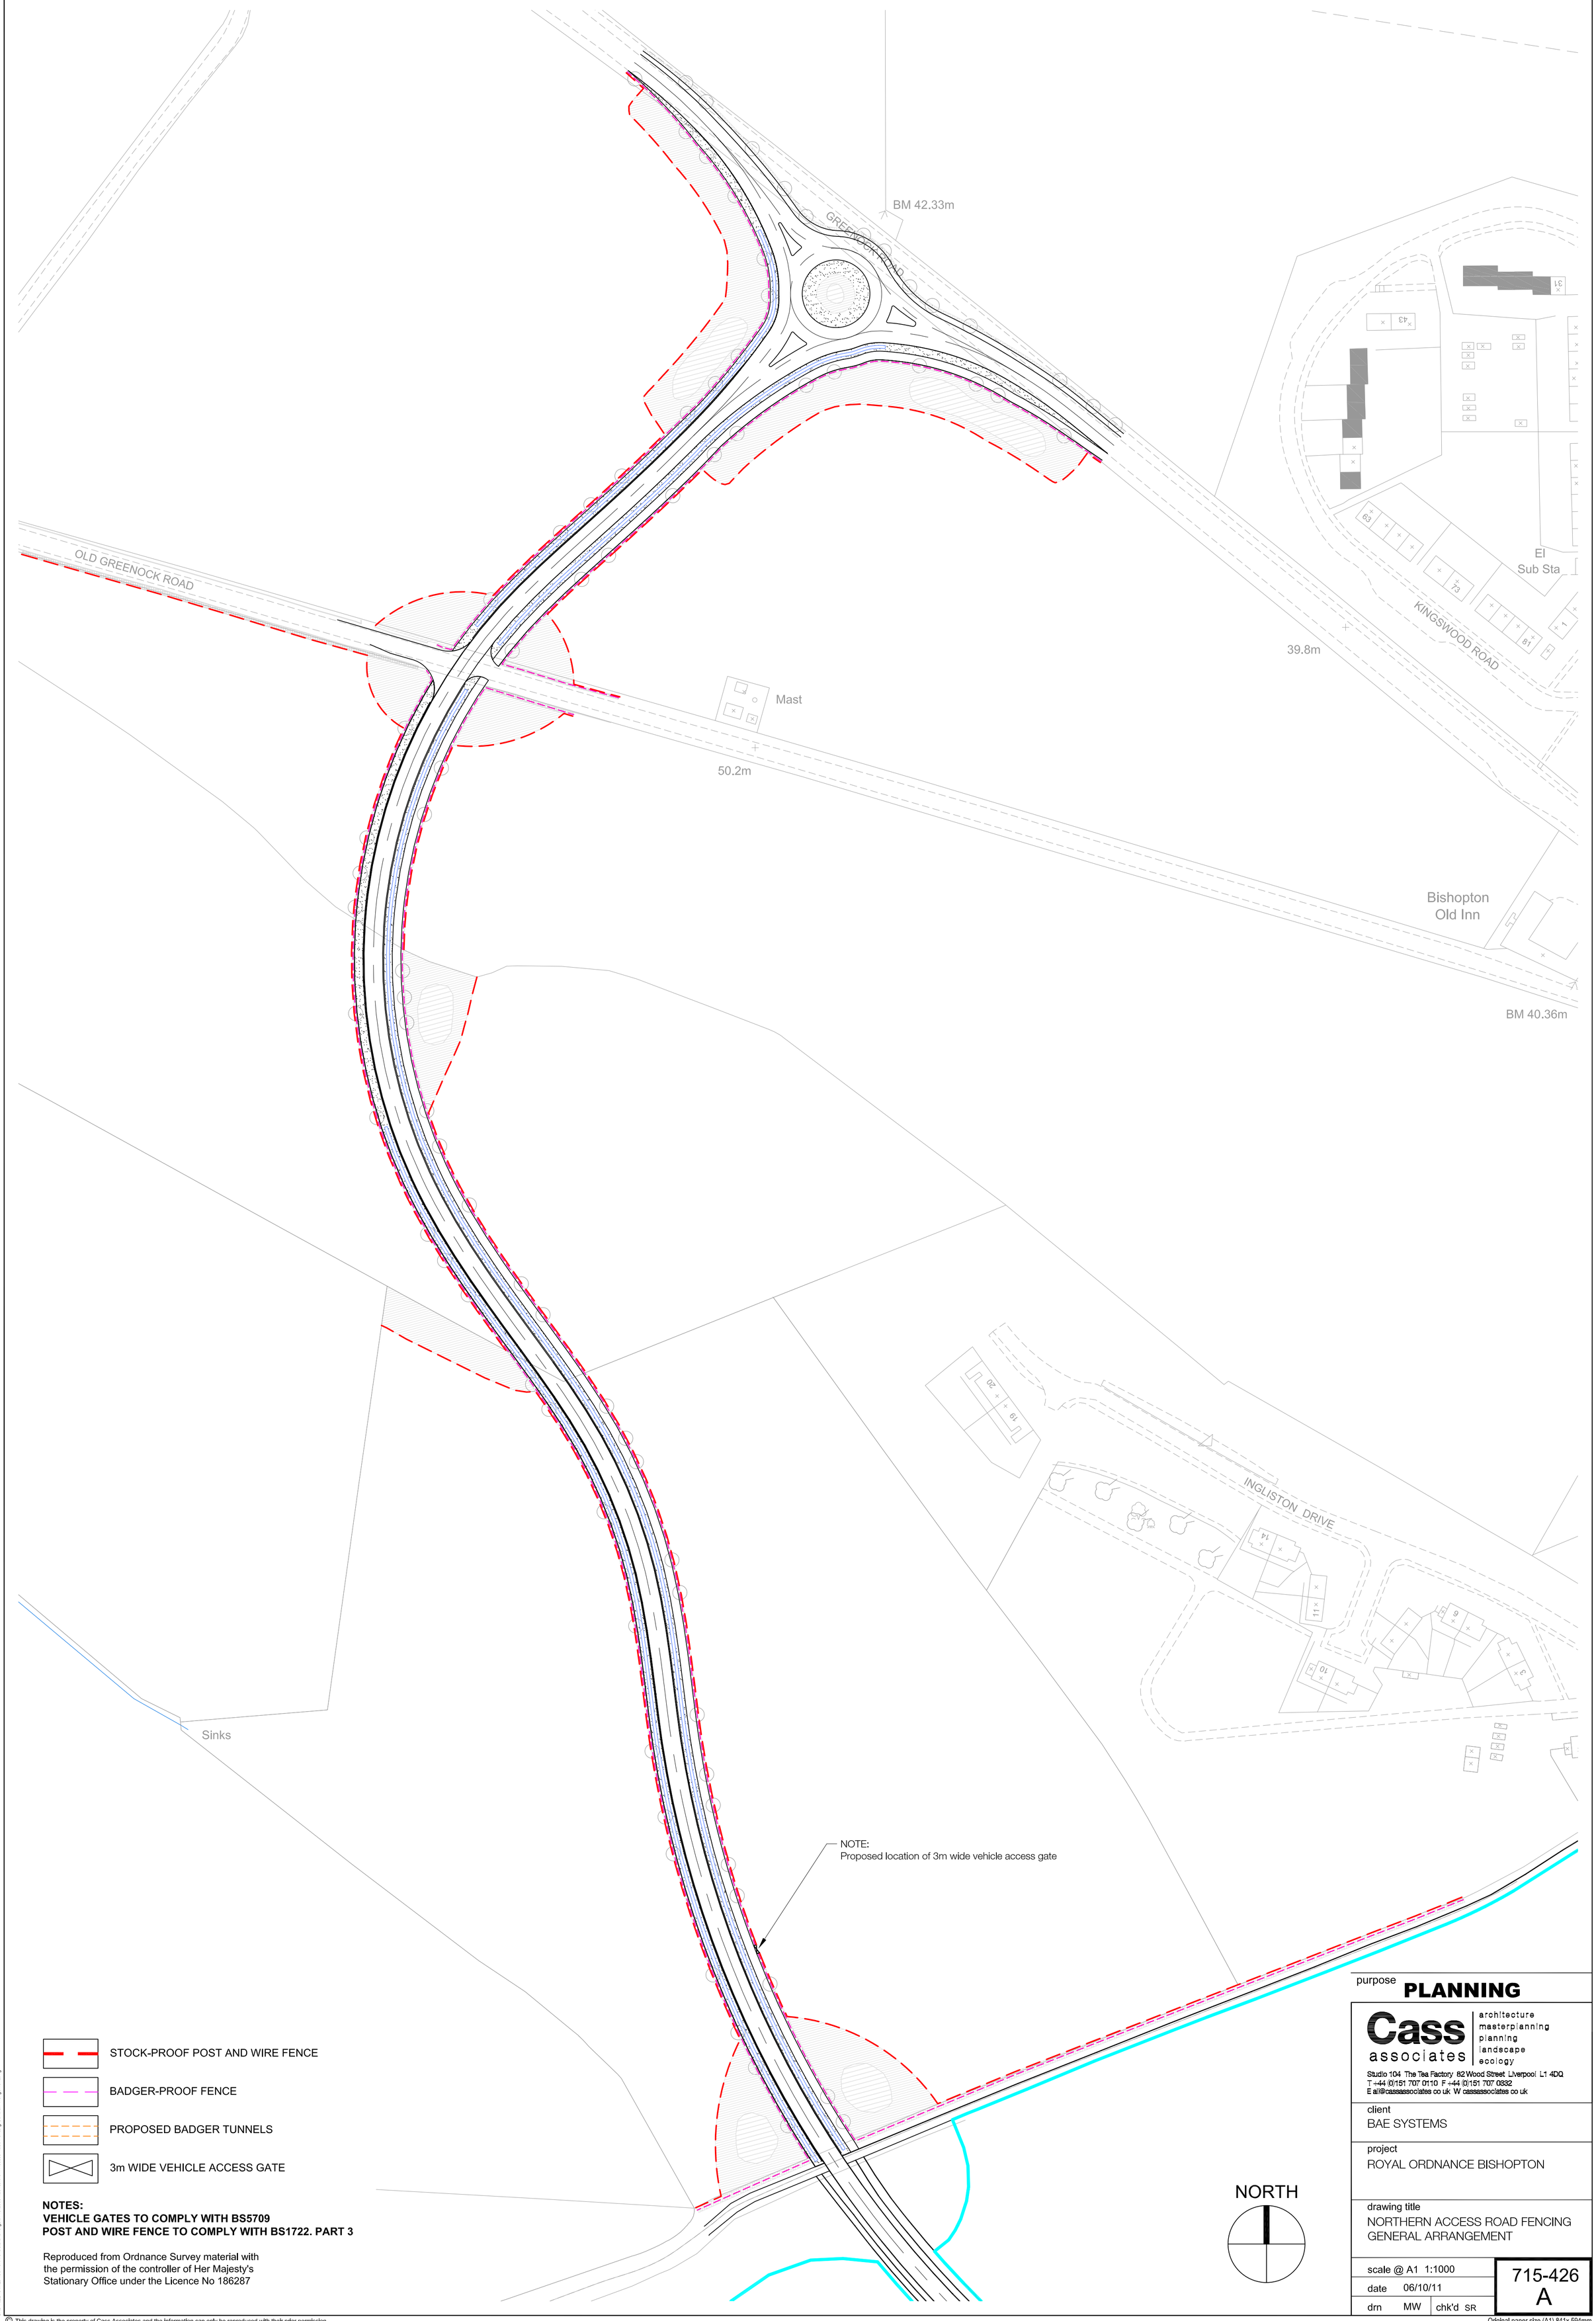

STOCK-PROOF POST AND WIRE FENCE

BADGER-PROOF FENCE

PROPOSED BADGER TUNNELS

3m WIDE VEHICLE ACCESS GATE

NOTES:
VEHICLE GATES TO COMPLY WITH BS5709
POST AND WIRE FENCE TO COMPLY WITH BS1722. PART 3

Reproduced from Ordnance Survey material with the permission of the controller of Her Majesty's Stationary Office under the Licence No 186287

purpose
PLANNING

Cass associates
architecture
masterplanning
planning
landscape
ecology
Studio 104 The Tea Factory 82 Wood Street Liverpool L1 4DQ
T +44 (0)151 707 0110 F +44 (0)151 707 0332
E al@cassassociates co uk W cassassociates co uk

client
BAE SYSTEMS

project
ROYAL ORDNANCE BISHOPTON

drawing title
NORTHERN ACCESS ROAD FENCING
GENERAL ARRANGEMENT

scale @ A1 1:1000
date 06/10/11
drn MW chk'd SR

715-426
A

Original paper size (A1) 841x 594mm

CAD FILE NAME: \\Server\Arch\Data\Drawings\0715-2009\426 Northern Access Road Fencing General Arrangement.dwg

© This drawing is the property of Cass Associates and the information can only be reproduced with their prior permission