© Copyright of this document is reserved by DBA Ltd.

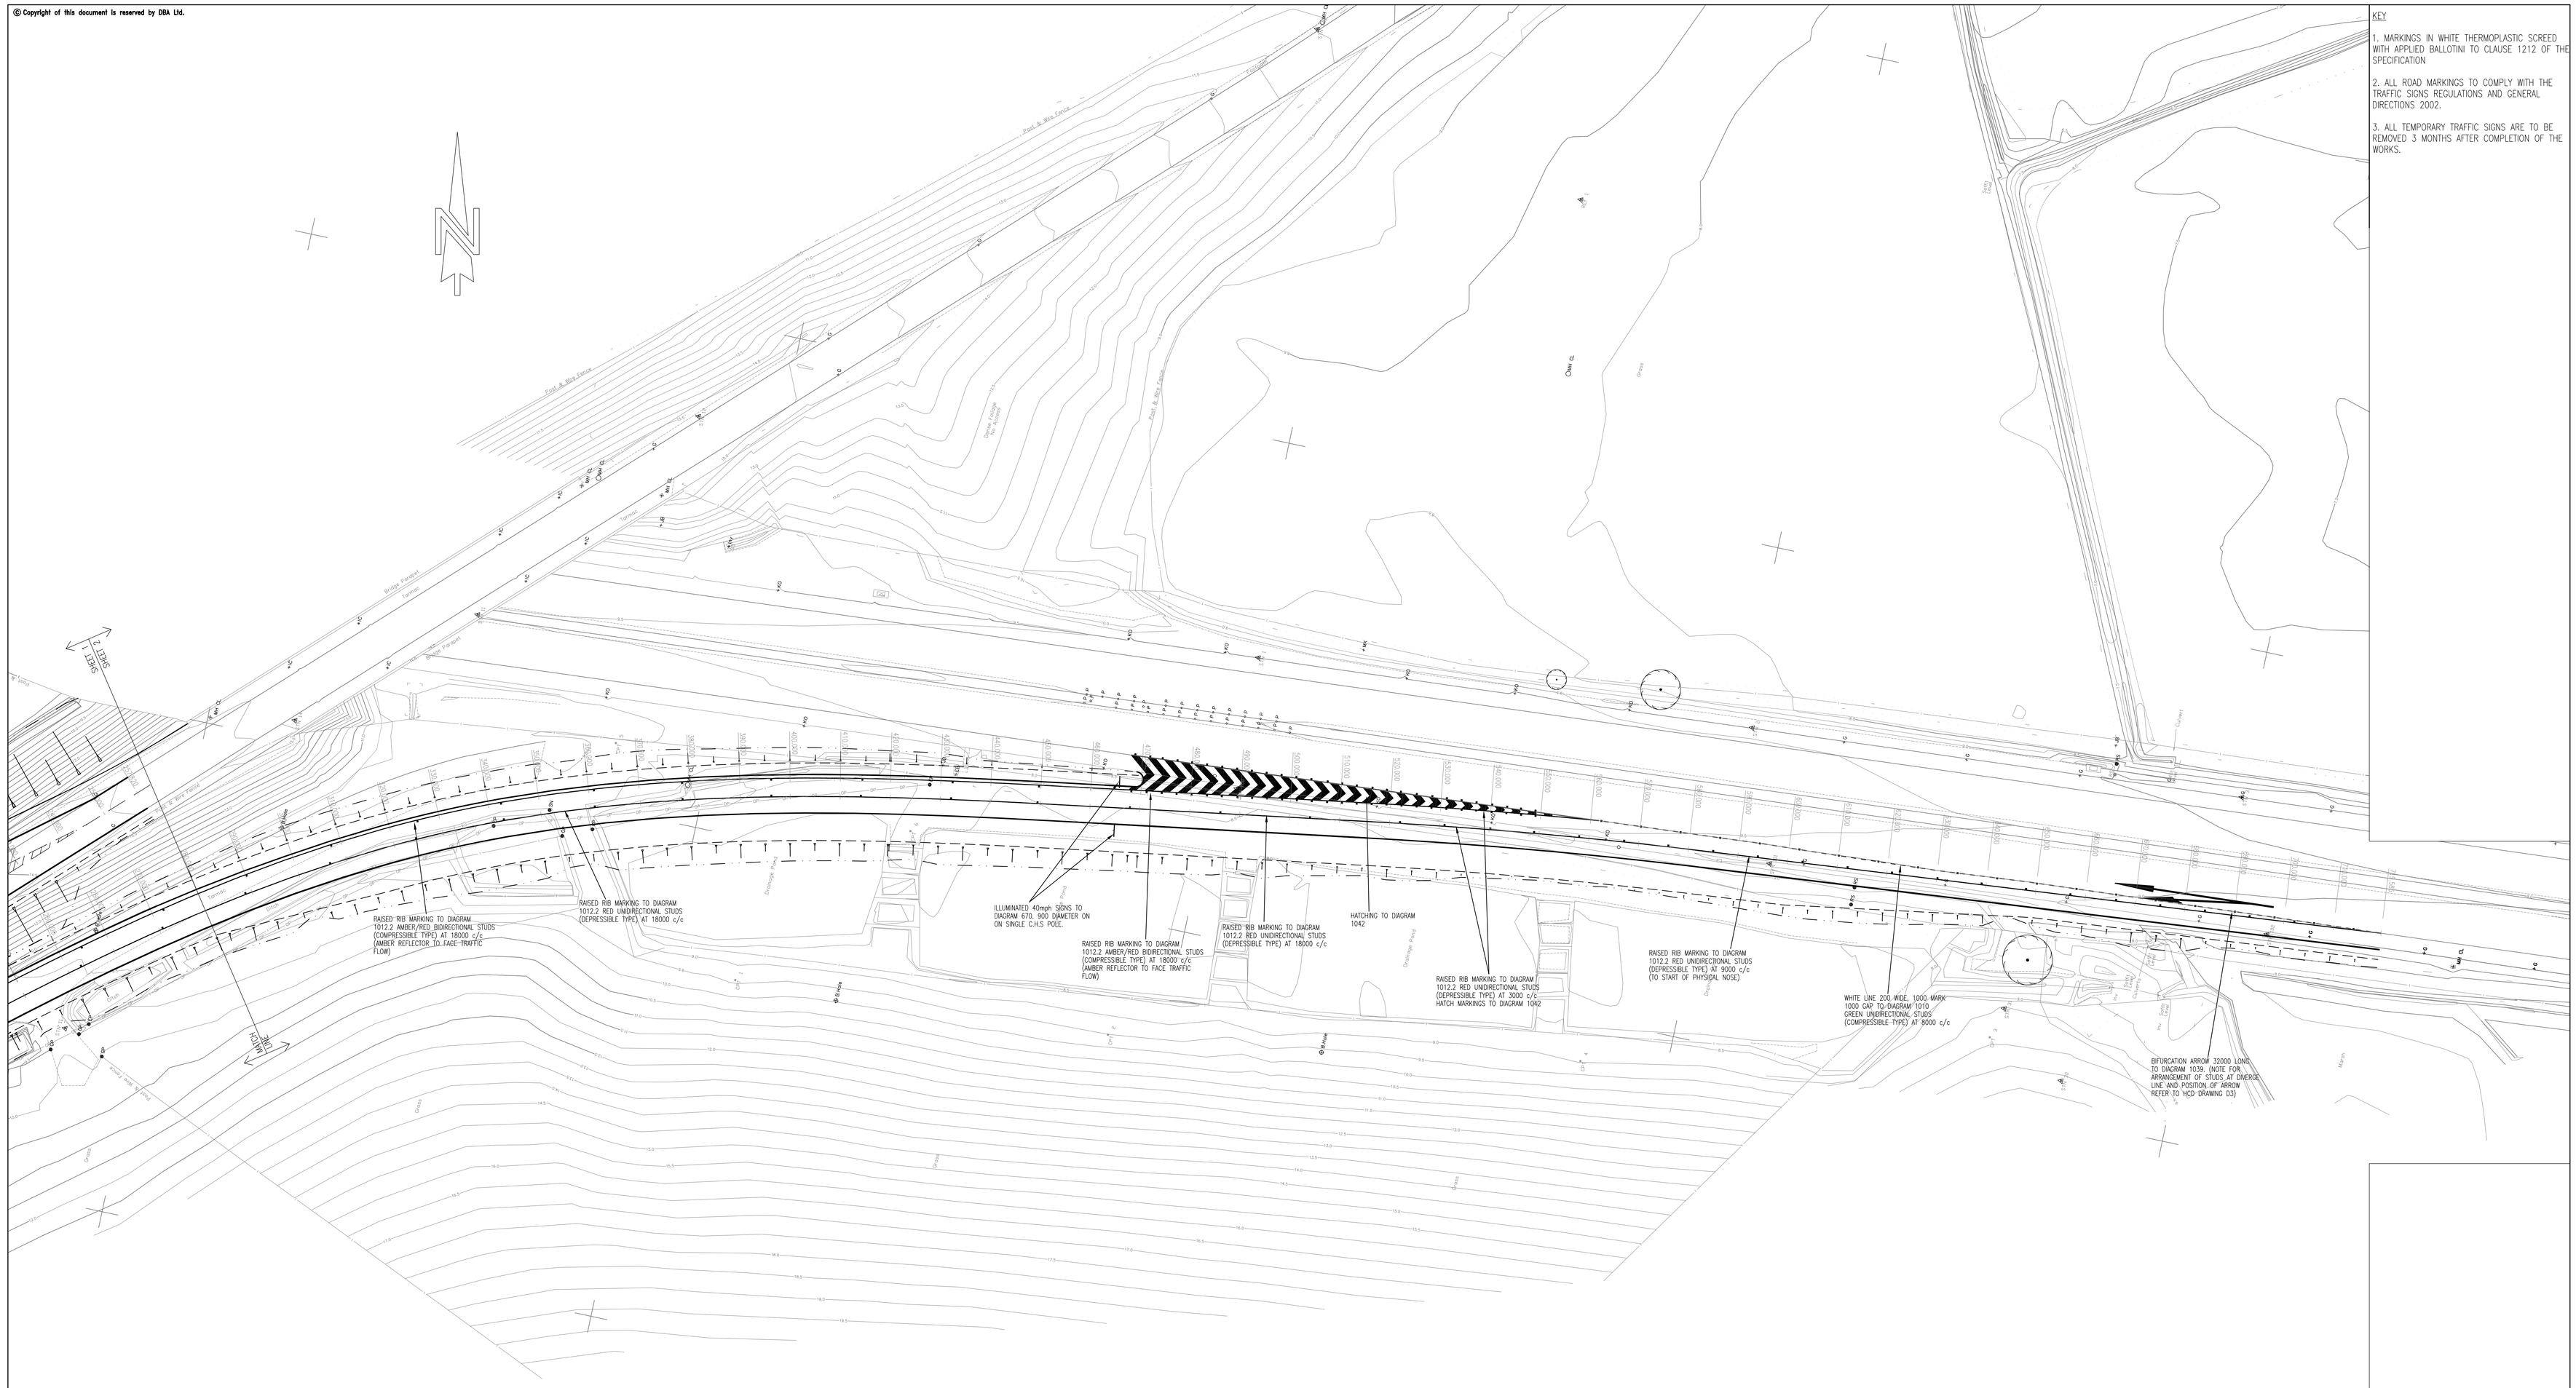

KEY

1. MARKINGS IN WHITE THERMOPLASTIC SCREED WITH APPLIED BALLOTINI TO CLAUSE 1212 OF THE SPECIFICATION

2. ALL ROAD MARKINGS TO COMPLY WITH THE TRAFFIC SIGNS REGULATIONS AND GENERAL DIRECTIONS 2002.

3. ALL TEMPORARY TRAFFIC SIGNS ARE TO BE REMOVED 3 MONTHS AFTER COMPLETION OF THE WORKS.

NOTE: ADVANCE DIRECTION SIGNAGE FOR NEW JUNCTION AND M8 JUNCTION 30 TO BE AGREED WITH AMEY ON BEHALF OF SCOTTISH EXECUTIVE.

DO NOT scale from this drawing

Rev.	Revision details	By / Date	Checked / Date

Client
REDROW HOMES (SCOTLAND) LTD

Project
M8 BISHOPTON INTERCHANGE
OFF RAMP

Drawing Title
ROAD MARKING AND SIGNING
SHEET 2 OF 2

Drawn S.L.	Checked A.A.T
Date 21.08.06	Date 21.08.06
Scale 1:500	Drg. No. 06614/1200/201

DOUGALL BAILLIE ASSOCIATES
CONSULTING ENGINEERS
Civil - Structural - Transportation
3 Glenfield Road
Kelvin
East Kilbride G75 0RA
Tel: 01355 266480
Fax: 01355 221991