© Copyright of this document is reserved by DBA Ltd.

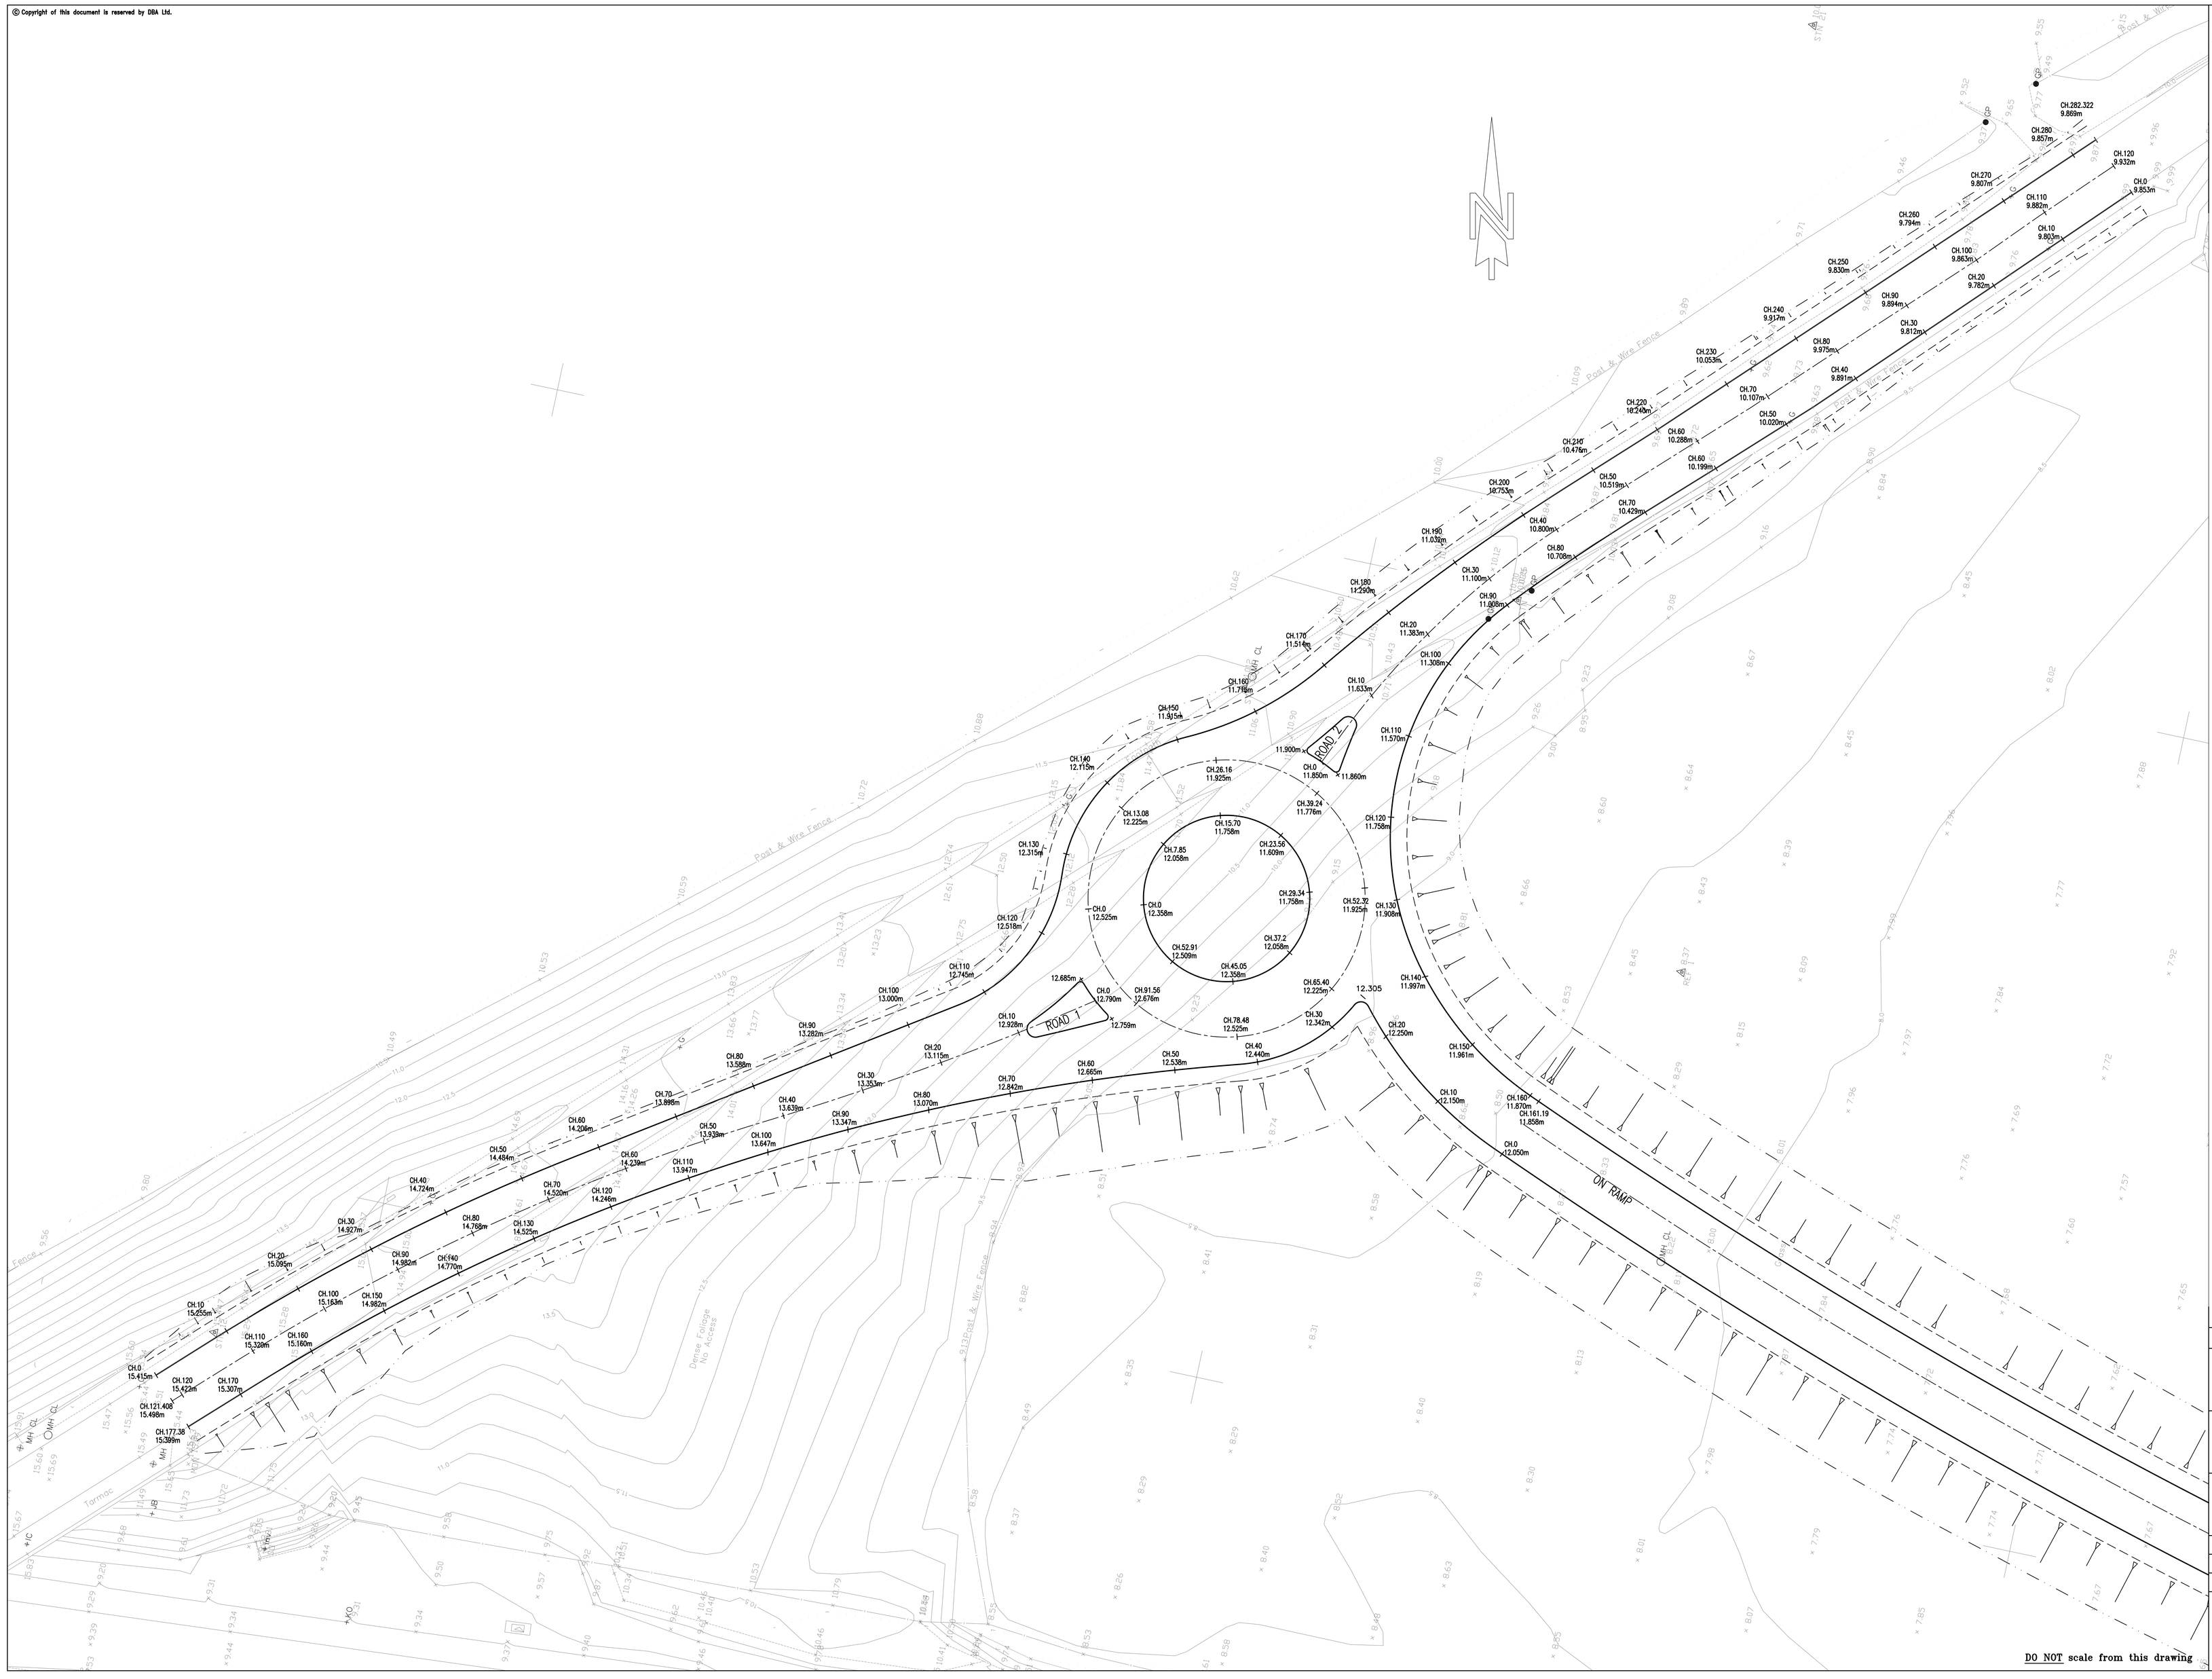

NOTES

1. ALL LEVELS ARE IN METRES RELATED TO O.D.
2. THE SPECIFICATION FOR THIS PROJECT IS THE SPECIFICATION FOR HIGHWAY WORKS
3. FOR HORIZONTAL ALIGNMENT REFER TO DRAWING NUMBERS 06614/100/101&102

DRAFT

Rev.	Revision details	By / Date	Checked / Date

Client
REDROW HOMES (SCOTLAND) LTD

Project
M8 BISHOPTON INTERCHANGE
ON RAMP

Drawing Title
RA1 VERTICAL ALIGNMENT

Drawn S.L.	Checked A.A.T
Date 21.08.06	Date 21.08.06
Scale 1:250	Drg. No. 06614/100/104

DOUGALL BAILLIE ASSOCIATES
CONSULTING ENGINEERS
Civil . Structural . Transportation
3 Glenfield Road
Kelvin
East Kilbride G75 0RA
Tel: 01355 266480
Fax: 01355 221991

DO NOT scale from this drawing